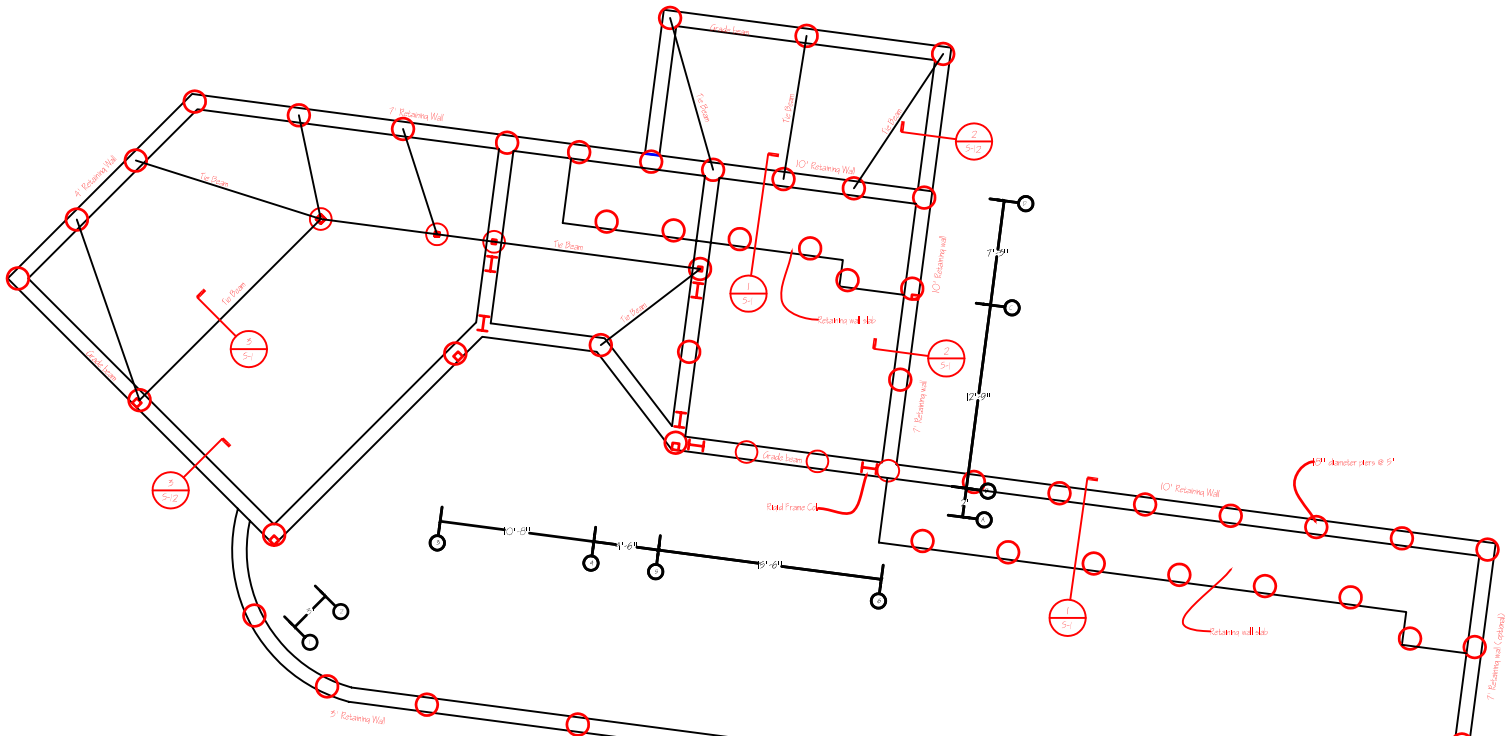

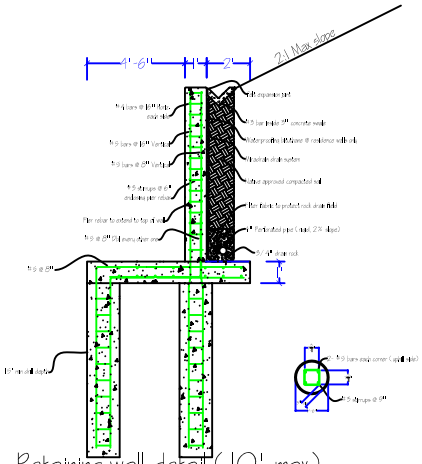

1 Retaining wall detail (10' max)
Scale 3/8" = 1'

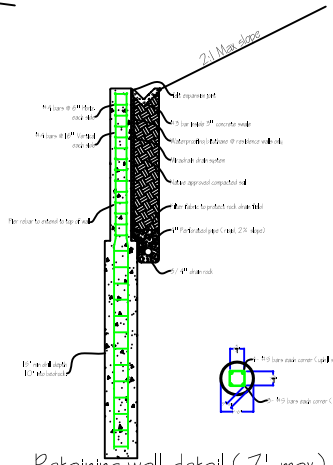

2 Retaining wall detail (7' max)
Scale 3/8" = 1'

3 Tie Beam detail
Scale 3/8" = 1'

DB Construction .com
Pacifica, CA

1091 Banyan Way
Pacifica, CA 94044
(650) 766-6316
Lic 676429 A, B, C16

Grand Heights
1578 Grand Ave,
Pacifica, CA 94044

Sheet:
S1 -Structural Foundation

Date:	Issued for:
1/29/09	Building Permit revisions

Drawn By: DB

Scale:
1/4" = 1'